Common Deck Details

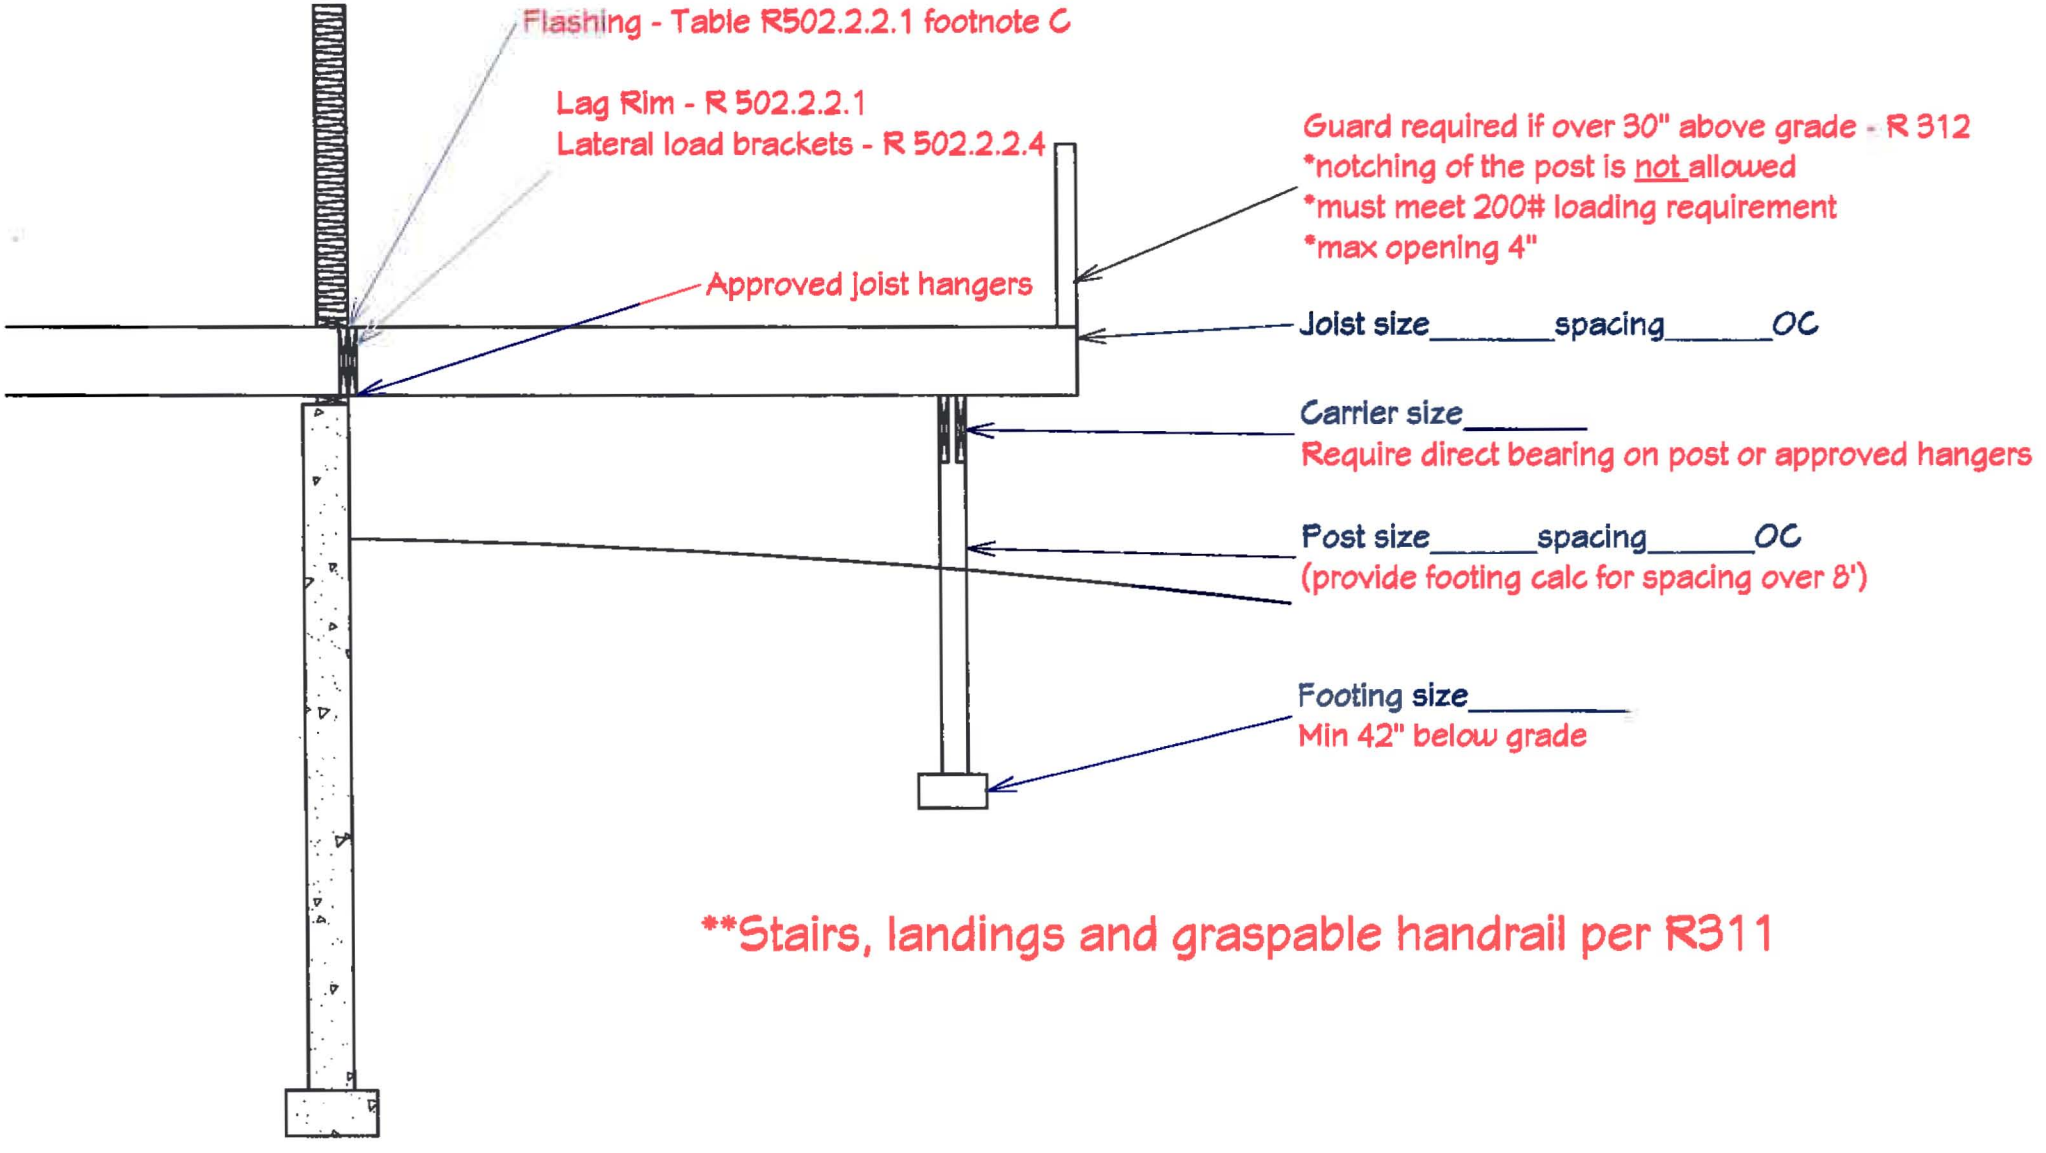

**Stairs, landings and graspable handrail per R311